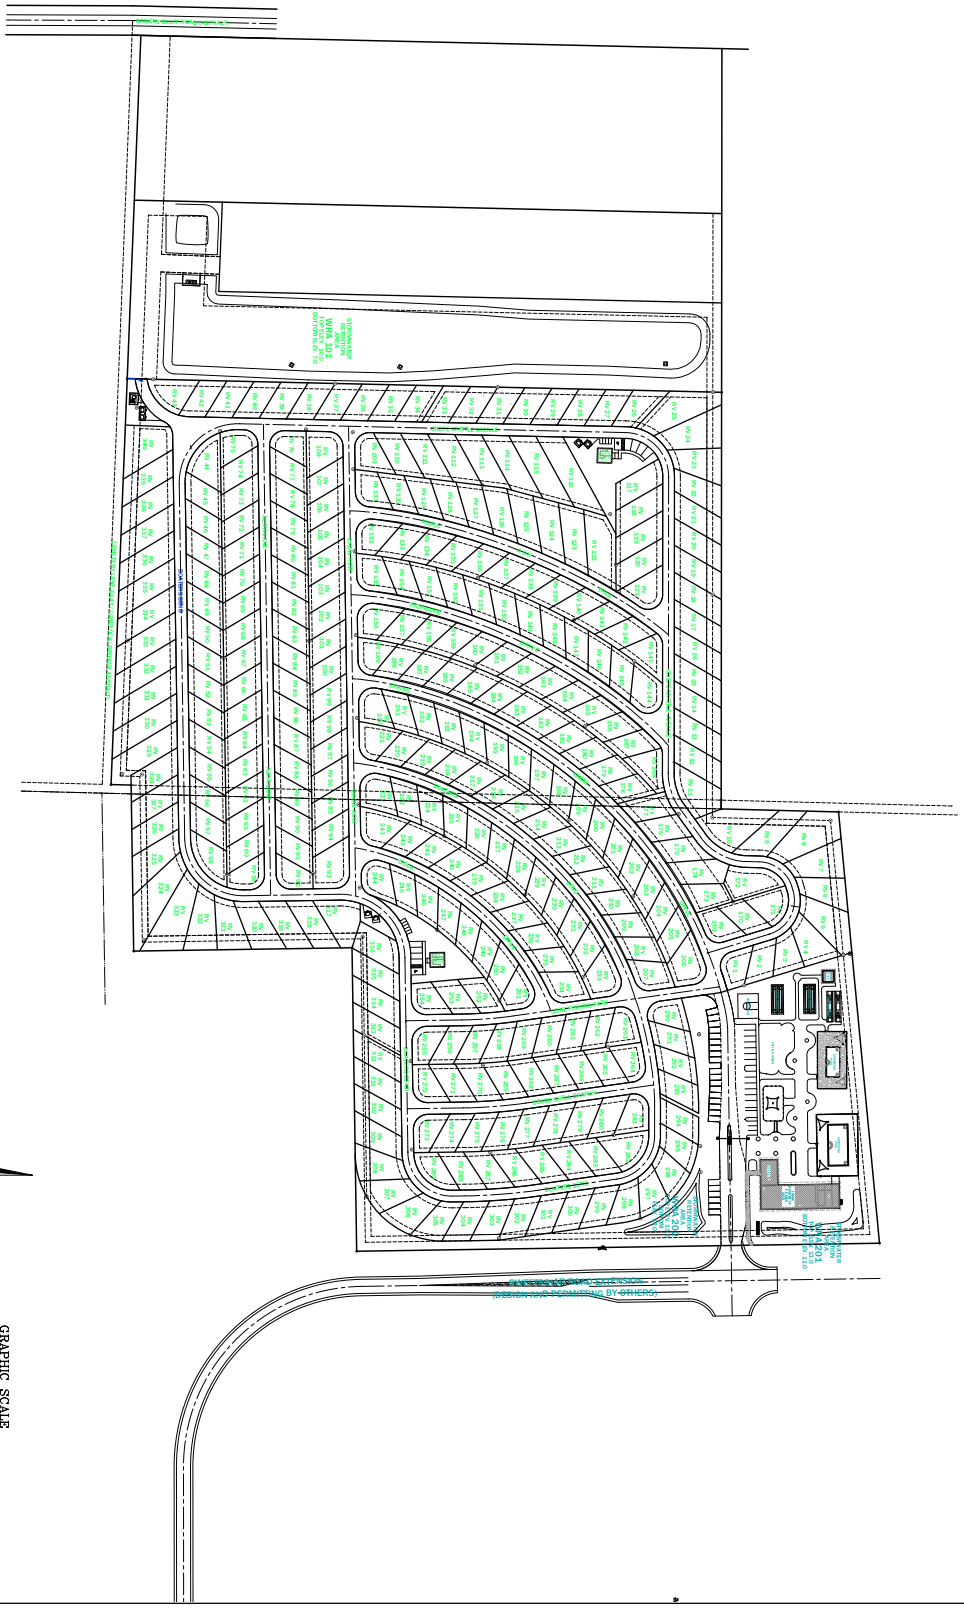

GRAPHIC SCALE

(IN FEET)

1 inch = 100 ft.

MAXIMUM LOT IMPERVIOUS SHALL NOT EXCEED 600 SQ. FT. EACH.

LAYOUT PLAN FOR:

ELITE RESORTS AT TARPON SPRINGS

SWEETBRIAR ROAD

TARPON SPRINGS, FL

DRAWN	CHECKED
JOB NO. 07-36	SCALE 1" = 100'
DATE MAY 2007	
SHEET C-3	

WALLING ENGINEERING

SITEPLANS - PERMITTING
CONSULTING - PLANNING
H. BENNETT WALLING, P.E., FL. REG. #42797

1950 LAUREL MANOR DRIVE, SUITE 120
THE VILLAGES, FLORIDA 32162
PHONE: (352) 787-1227
FAX: (352) 787-1408
CERTIFICATE NO. EB-0006635

REVISION	DATE
1 ORIGINAL PLOT	
2	
3	
4	
5	
6	
7	
8	